WOOD FRAME MOUNTING REQUIREMENTS FOR VARIOUS AWNING LENGTHS

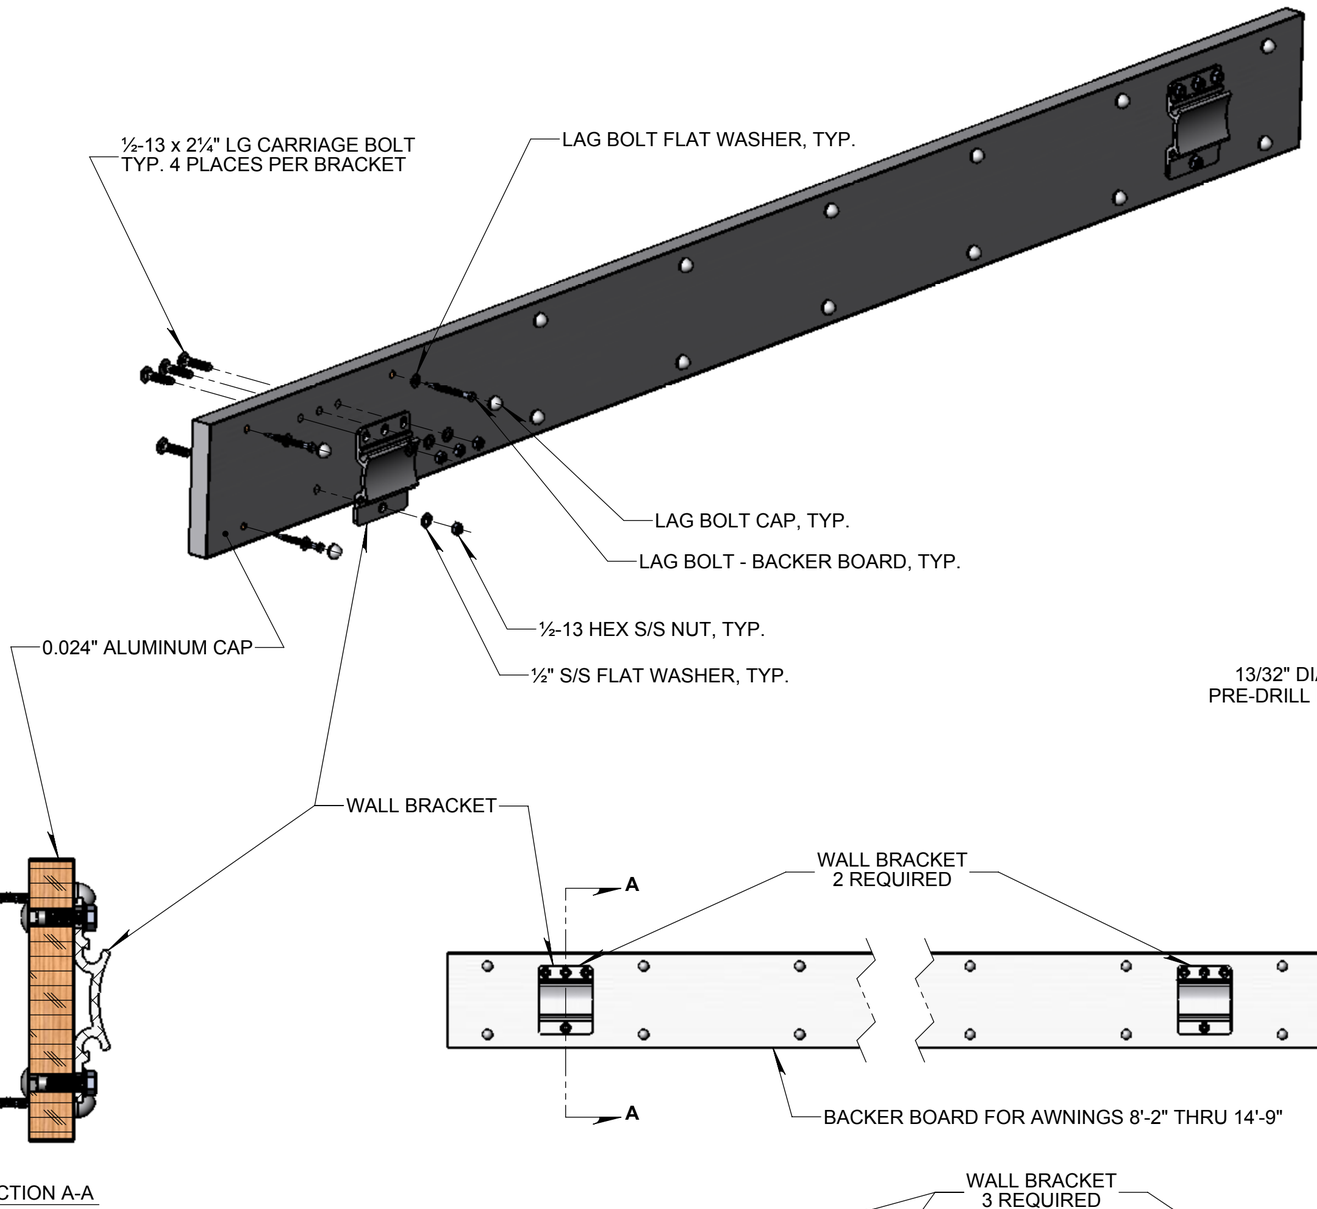

SECTION A-A

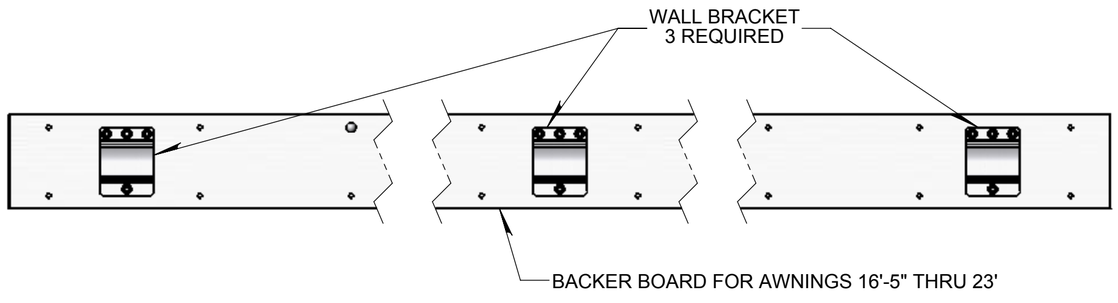

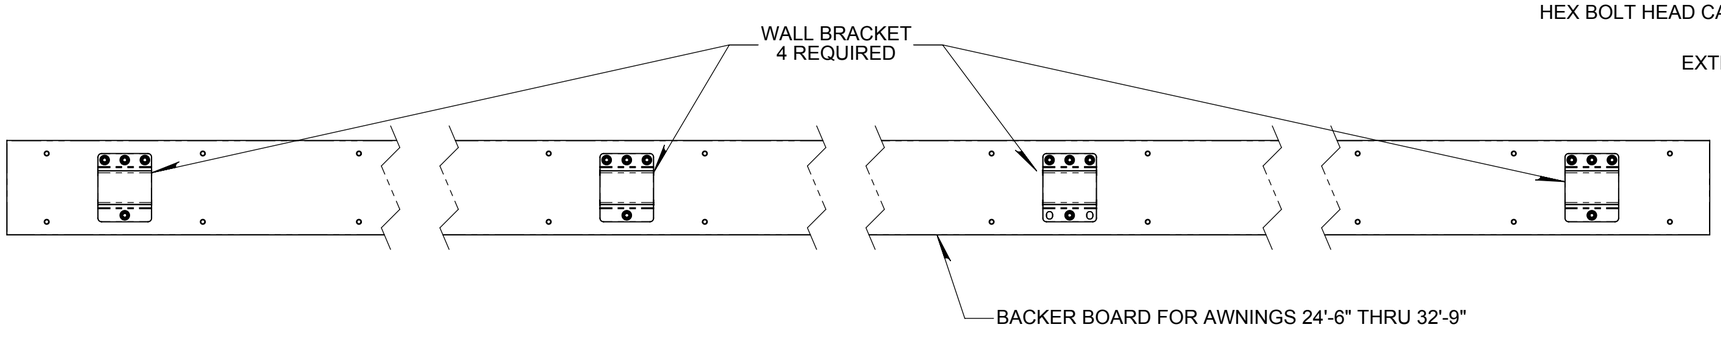

DRILL DETAIL
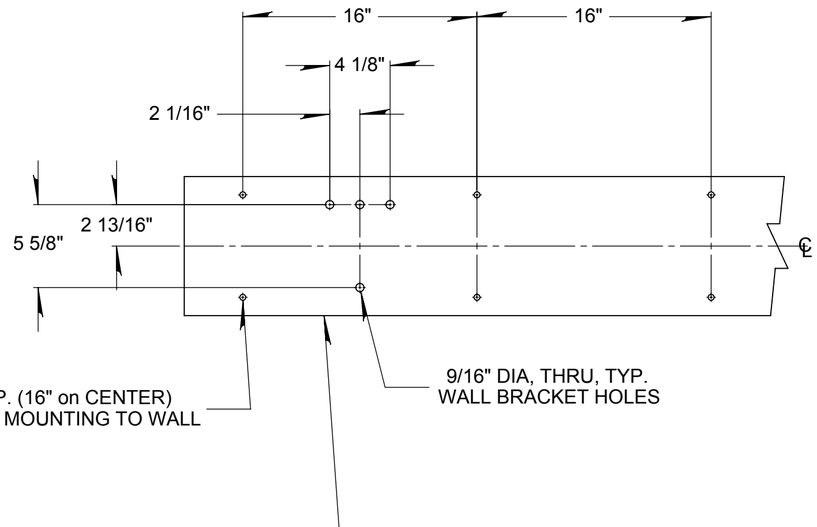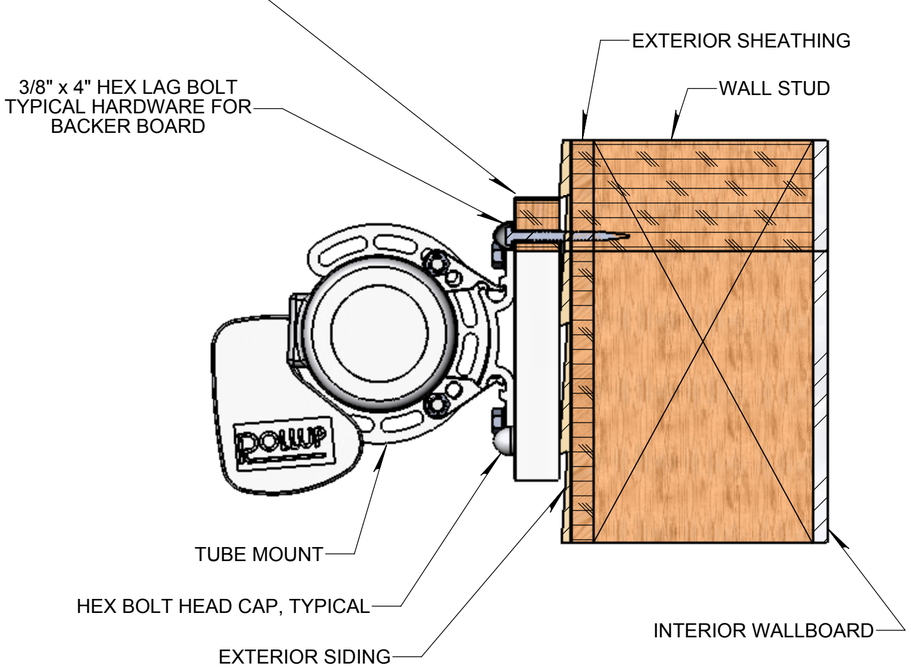
TYP. EACH END